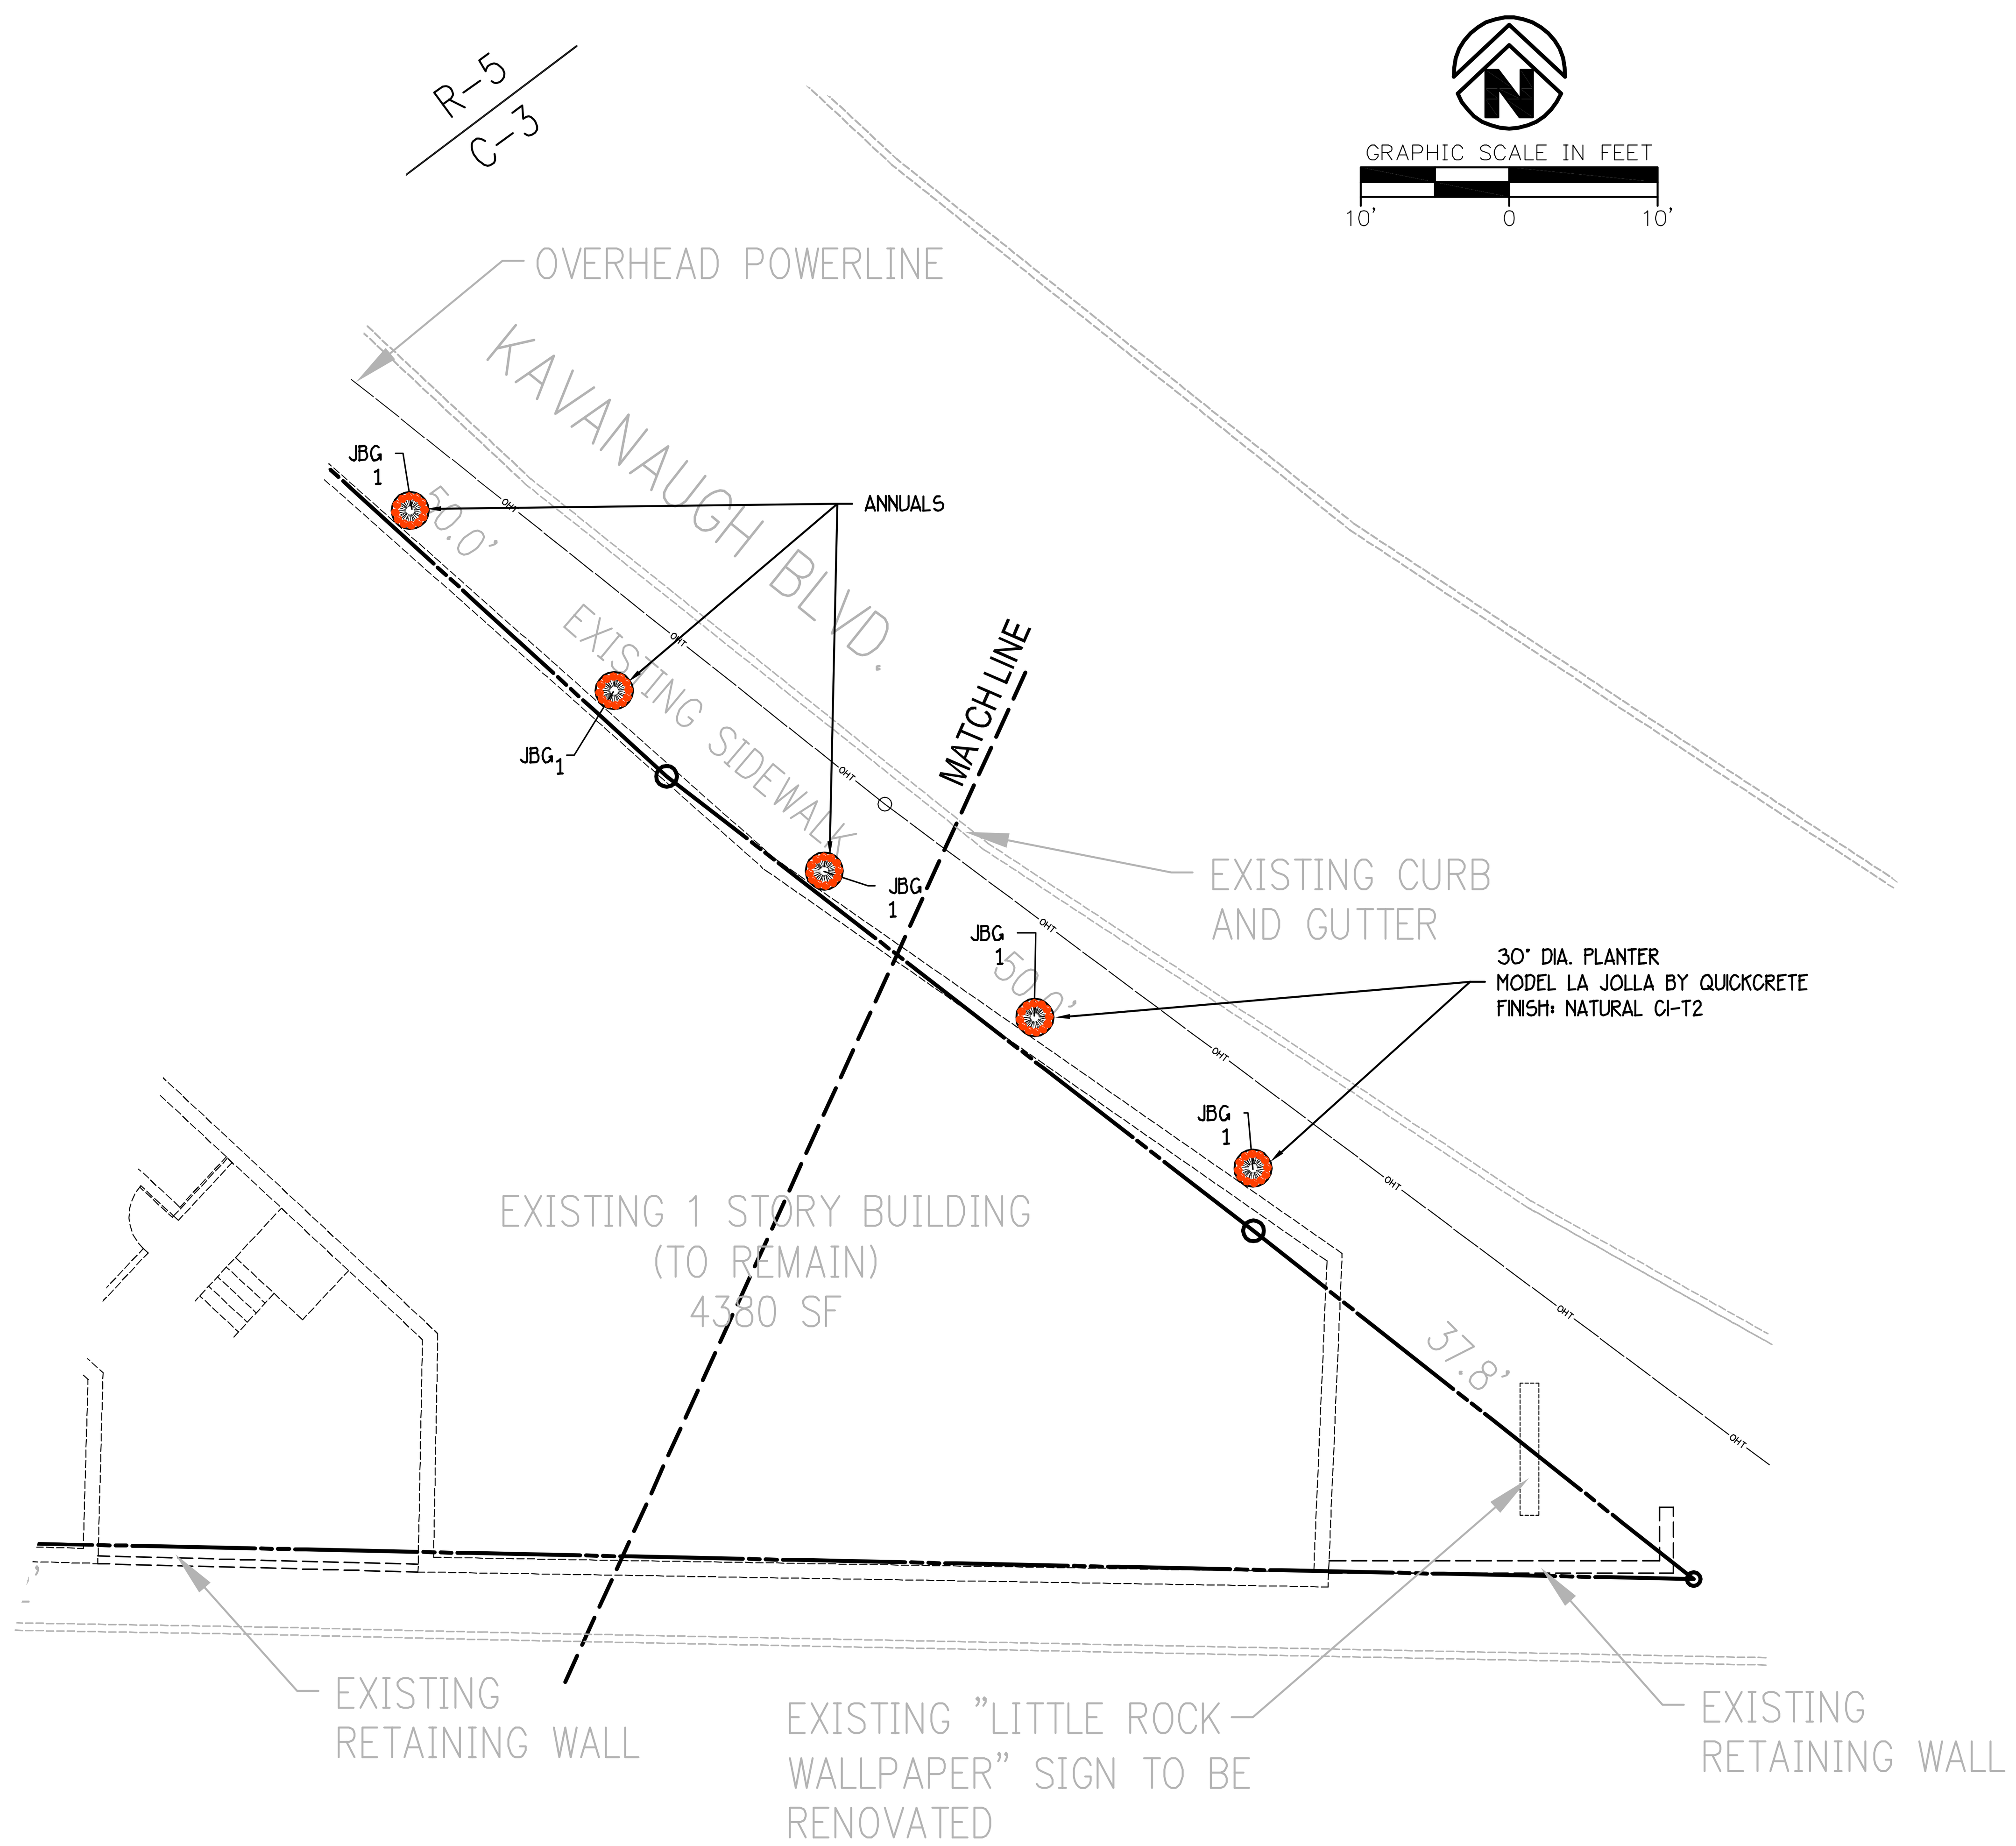

PLANT TABLE

Trees

Code Name	Quantity	Common Name	Scientific Name	Planting Size	Comments
CM	6	Crape myrtle	Lagerstroemia indica	8-10' HT. multi-trunk	
LE	3	Lacebark Elm	Ulmus parvifolia	2 1/2"-Cal 10-12'HT.	
LGM	4	Little gem magnolia	Magnolia grandiflora 'Little Gem'	2 1/2"-Cal 10-12'HT.	

Shrubs

Code Name	Quantity	Common Name	Scientific Name	Planting Size	Comments
CH	34	Compacta holly	Ilex crenata 'Compacta'	5 Gal. 24" sprd.	
DBH	12	Dwarf Burford holly	Ilex cornuta 'Dwarf Burford'	5-Gal 3' HT.	
EP	9	Thorny elaeagnus	Elaeagnus pungens	5-Gal 3' HT.	
LP	60	Loropetalum	Loropetalum chinensis	5-Gal 3' HT.	
NS	8	Nellie stevens holly	Ilex cornuta 'Nellie R.Stevens'	5-Gal 3' HT.	

Groundcover

Code Name	Quantity	Common Name	Scientific Name	Planting Size	Comments
AJ	54	Andorra juniper	Juniperus horizontalis 'Plumosa'	2 Gal. 24" sprd.	
CJ	6	Carolina jessamine	Gelsemium sempervirens	5 Gal.	
JBG	6	Japanese blood grass	Imperata cylindrica 'Rubra' ('Red Baron')	3 Gal. 18" o.c.	

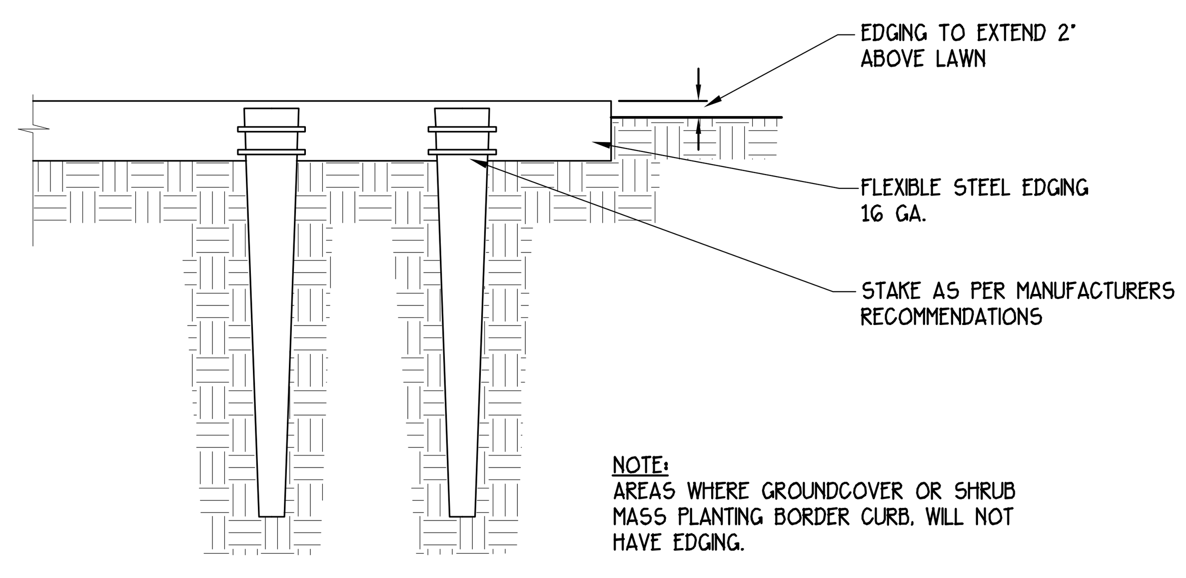

NOTE:
AREAS WHERE GROUNDCOVER OR SHRUB MASS PLANTING BORDER CURB, WILL NOT HAVE EDGING.

TAPER EDGING TO BE FLUSH WITH FINISHED GRADE ADJACENT TO PAVING OR CURBS.

STEEL EDGING DETAIL
NTS

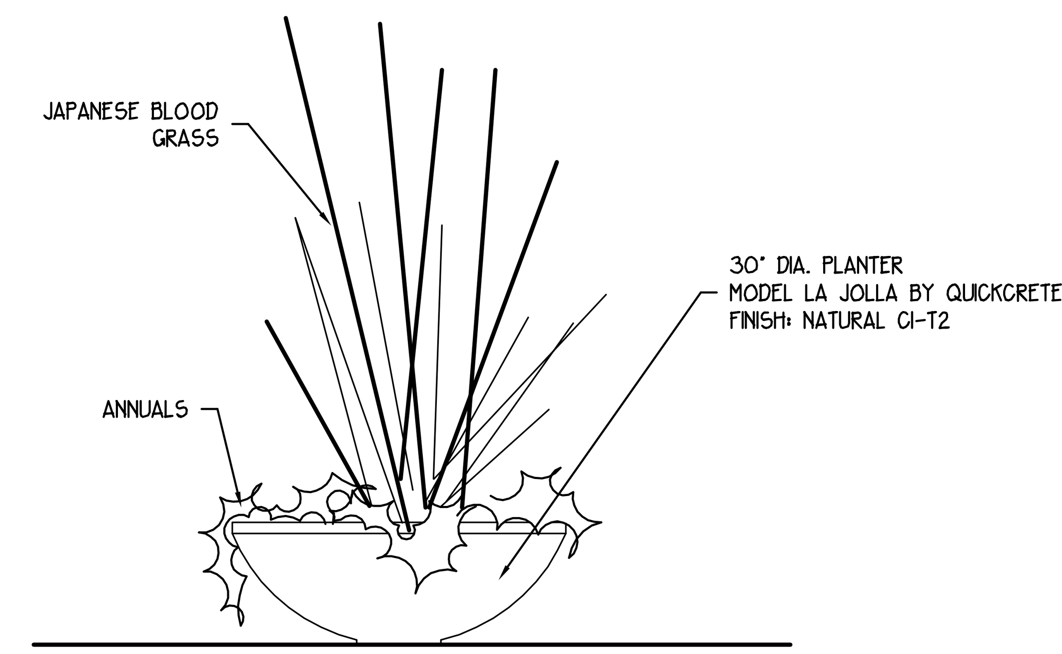

PLANTER DETAIL
NTS

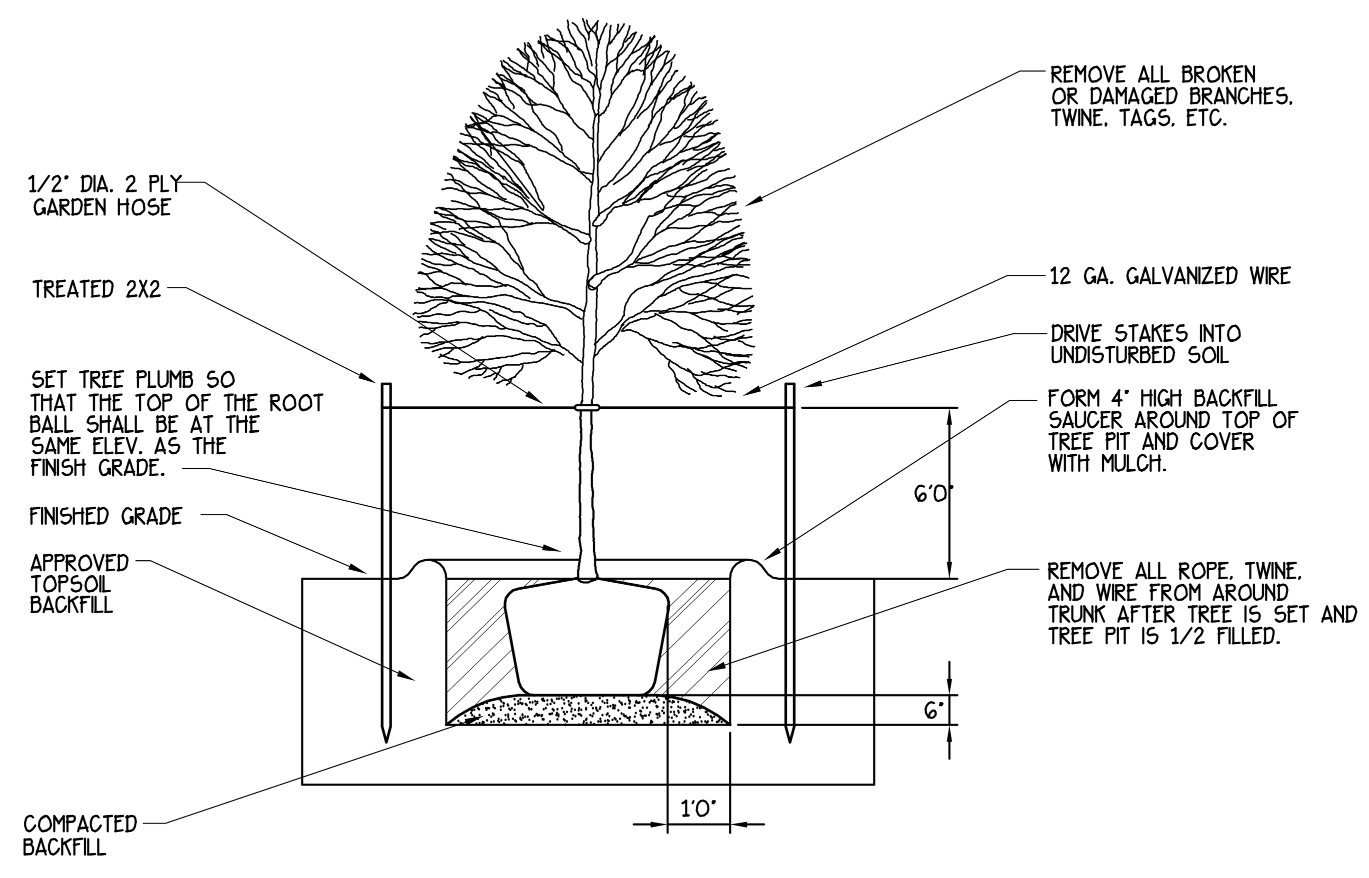

TREE PLANTING DECIDUOUS
NTS

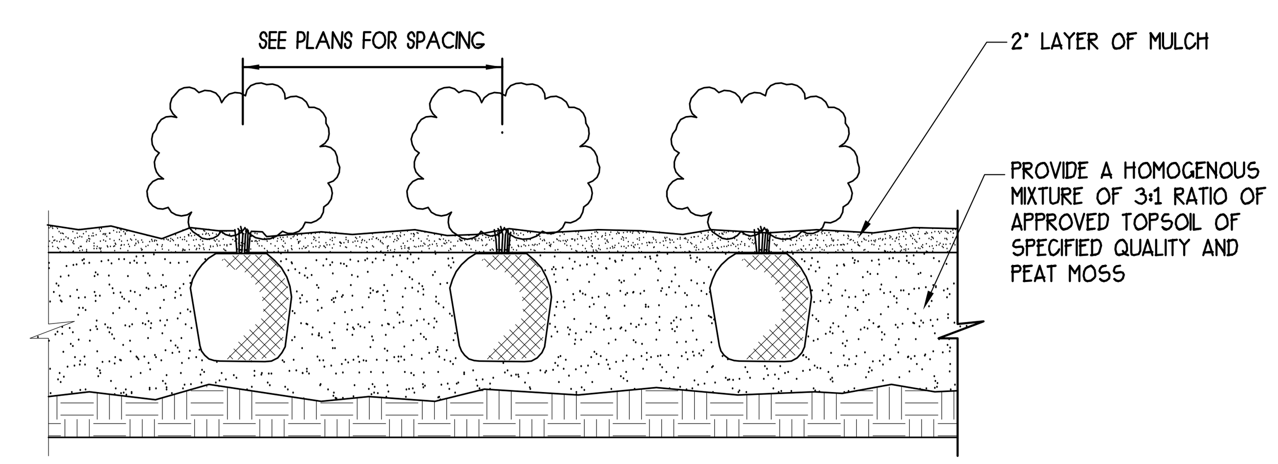

NOTES:
APPLY APPLICATION OF BALAN OR APPROVED EQUAL PRE-EMERGENT FOR WEED CONTROL.

SHRUB PLANTING DETAIL
NTS

800 Exchange Ave., Suite 201
Conway, Arkansas 72032

Crafton Tull Sparks
engineering

501.328.3316 t 501.328.3325 f
www.craftontullsparks.com

CERTIFICATE OF AUTHORIZATION
CRAFTON, TULL, SPARKS & ASSOCIATES, INC.
No. 109
ARKANSAS ENGINEER

STIFFT STATION
LITTLE ROCK, ARKANSAS

Key Plan

No.	Description	Date

This document, and the ideas and designs incorporated herein, as an instrument of professional service, is the property of Crafton, Tull, Sparks & Associates, Inc., and is not to be used, in whole or in part, for any other project, without the written authorization of Crafton, Tull, Sparks & Associates, Inc.

PROJECT NO:
ISSUE DATE: 09/01/08
CONTACT: F. RIGGINS
CHECKED BY:

PRELIMINARY PLANS

© 2008 Crafton, Tull, Sparks & Associates, Inc.

NOT FOR CONSTRUCTION · REVIEW SET · NOT FOR CONSTRUCTION · REVIEW SET
THIS DOCUMENT IS PRELIMINARY IN NATURE AND IS NOT A FINAL, SIGNED AND SEALED DOCUMENT

LANDSCAPE PLAN AND DETAILS

L102