PILGRIM REST MISSIONARY BAPTIST CHURCH #3

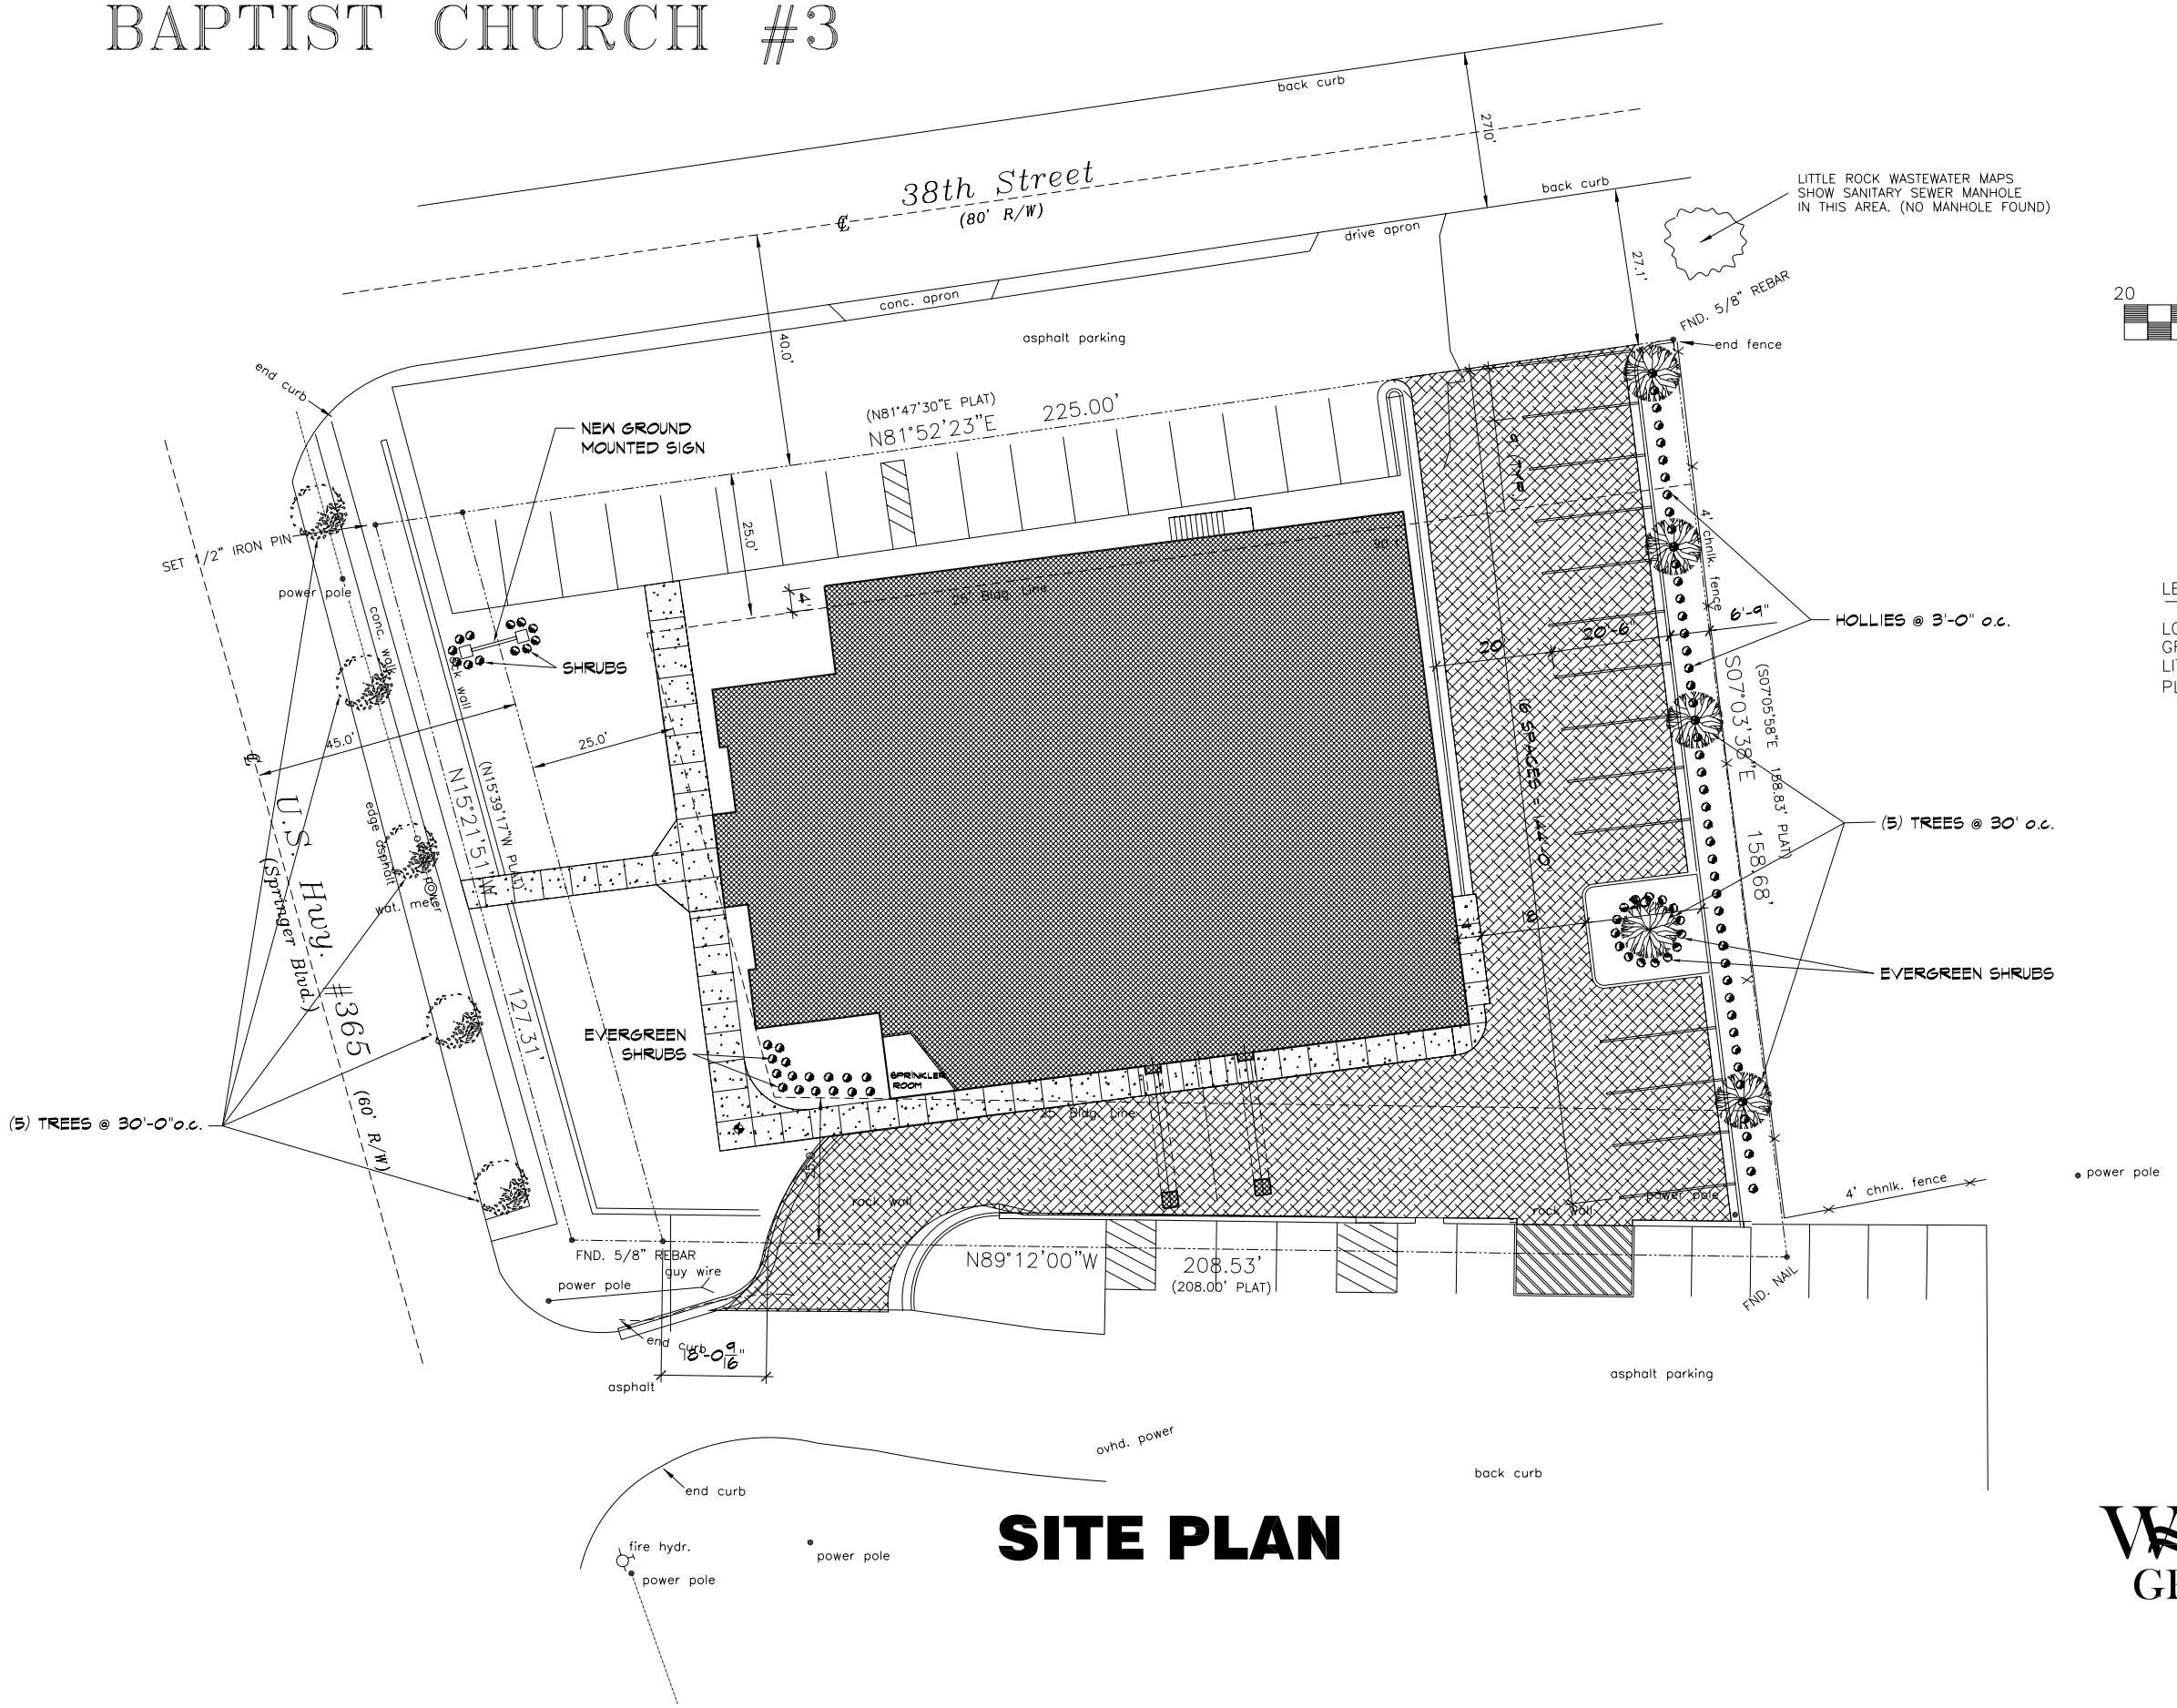

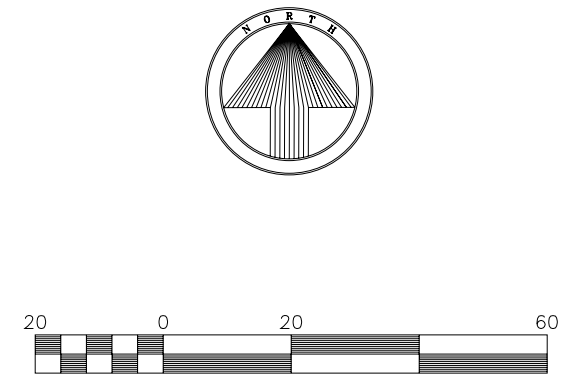

Scale 1" = 30 ft

LEGAL DESCRIPTION

LOT 56, BLOCK 1 OF REPLAT NO. 1
GRANITE MOUNTAIN LIGHT INDUSTRIAL SUBDIVISION
LITTLE ROCK, ARKANSAS
PLAT BOOK 9, PAGE 6

SITE PLAN

WOODS GROUP ✦ ARCHITECTS