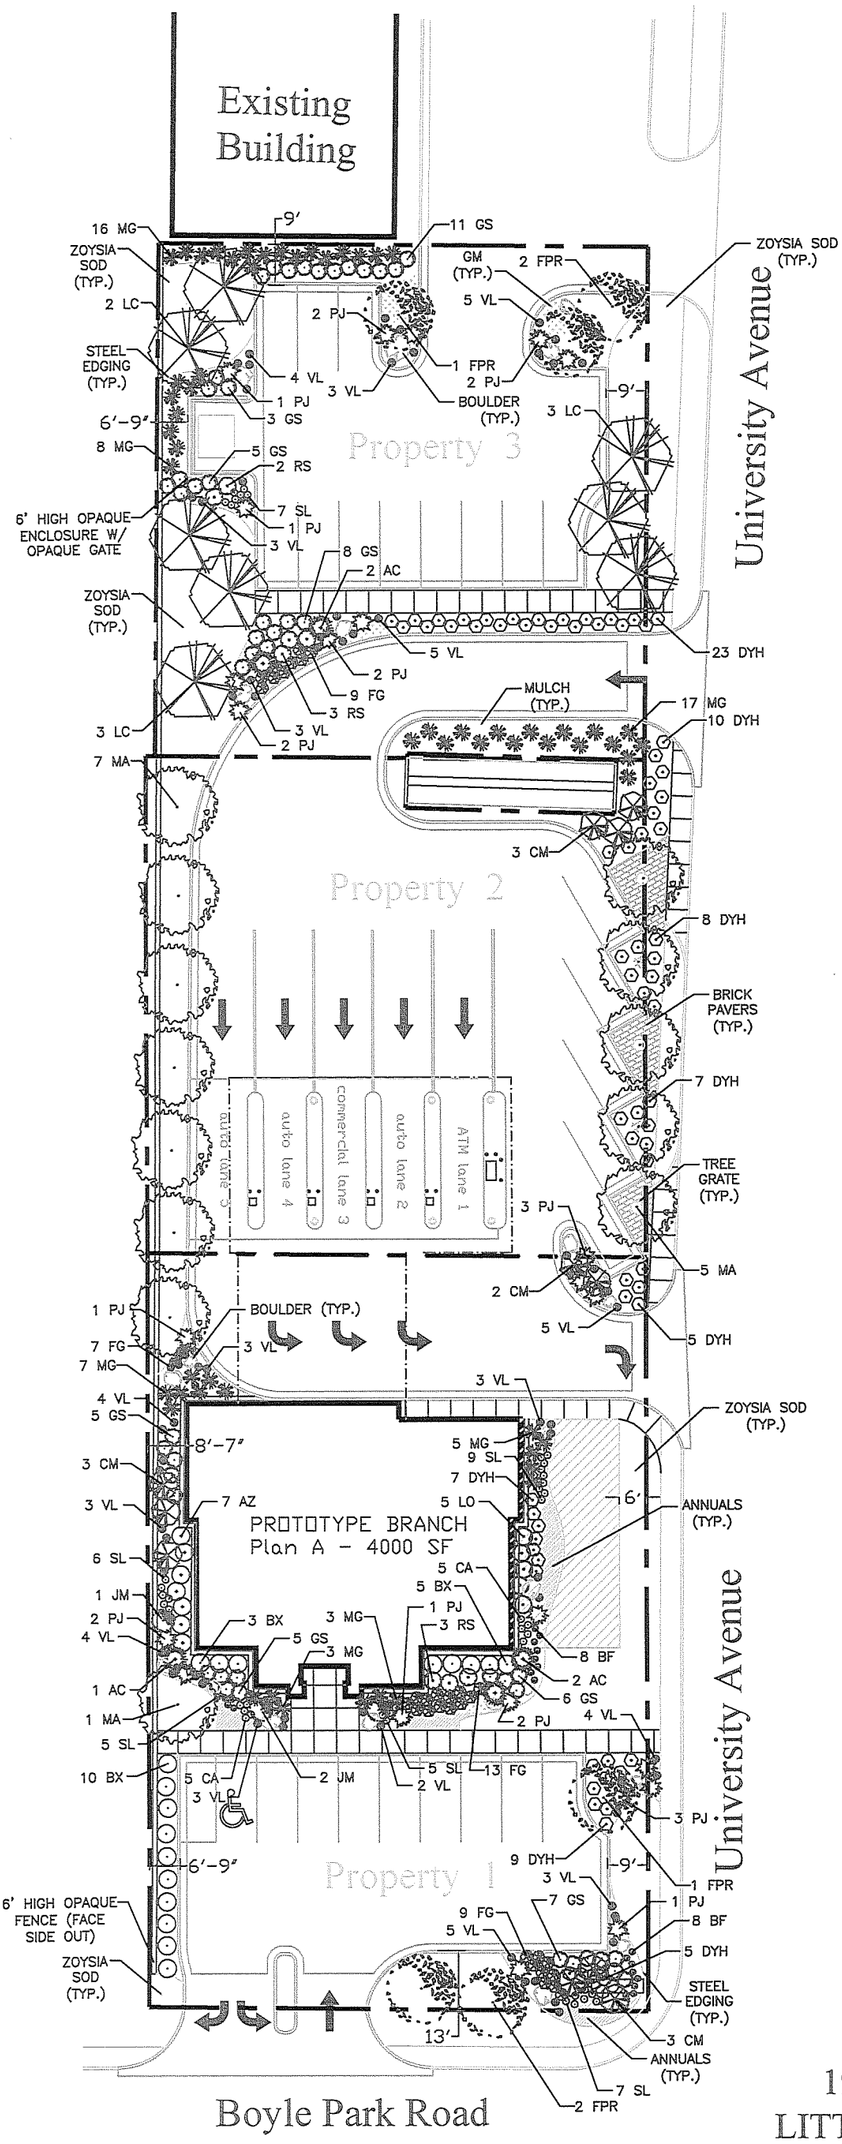

19TH & UNIVERSITY
LITTLE ROCK, ARKANSAS
+/- .98 Acres
Preliminary Layout-Not for Construction
June 13, 2008